North Canton City Council
Street and Alley Committee

Ordinance No. 42 - 2016

An ordinance accepting a record plat of The Sanctuary No. 3 located within the corporate limits of the City of North Canton, and declaring the same to be an emergency.

NOW, THEREFORE, BE IT ORDAINED BY THE COUNCIL OF THE CITY OF NORTH CANTON, COUNTY OF STARK, AND STATE OF OHIO:

Section 1. That the record plat of The Sanctuary No. 3, known as being part of Out Lot 401 in the City of North Canton, and being situated in the Northeast Quarter of Section 8, Township 11 (Plain), Range 8, Stark County, Ohio, be, and is hereby accepted.

Section 2. That the City of North Canton does hereby accept the dedication of Lauren Green Drive NE., Pickforde Drive NE., (50 feet in width), Royal Oak Ave NE., (50 feet in width), Dunway Ave NE., and various sanitary sewer, storm sewer, drainage and landscape easements along with various blocks and open space as more fully described in the plat attached hereto and incorporated herein.

Section 3. That this acceptance is contingent upon the owner and the developer complying with all requirements imposed by law and further contingent upon the approval and signature of the City Engineer and the Director of Law.

Section 4. That this ordinance is hereby declared to be an emergency measure necessary for the preservation of the health, safety and peace of the City of North Canton and further necessary so construction may begin on the lots in a timely manner to take advantage of favorable weather conditions, wherefore, provided the purpose of the timely passage is so construction can beginning shall take effect and be in force from and after the earliest period allowed by law.

Passed in Council this 11th day of July, 2016

Mike Grimes, Director of Administration*

Signed: 7/11, 2016

ATTEST:
Mary Beth Bailey, Clerk of Council
*Pursuant to Section 3.01 of the North Canton Charter

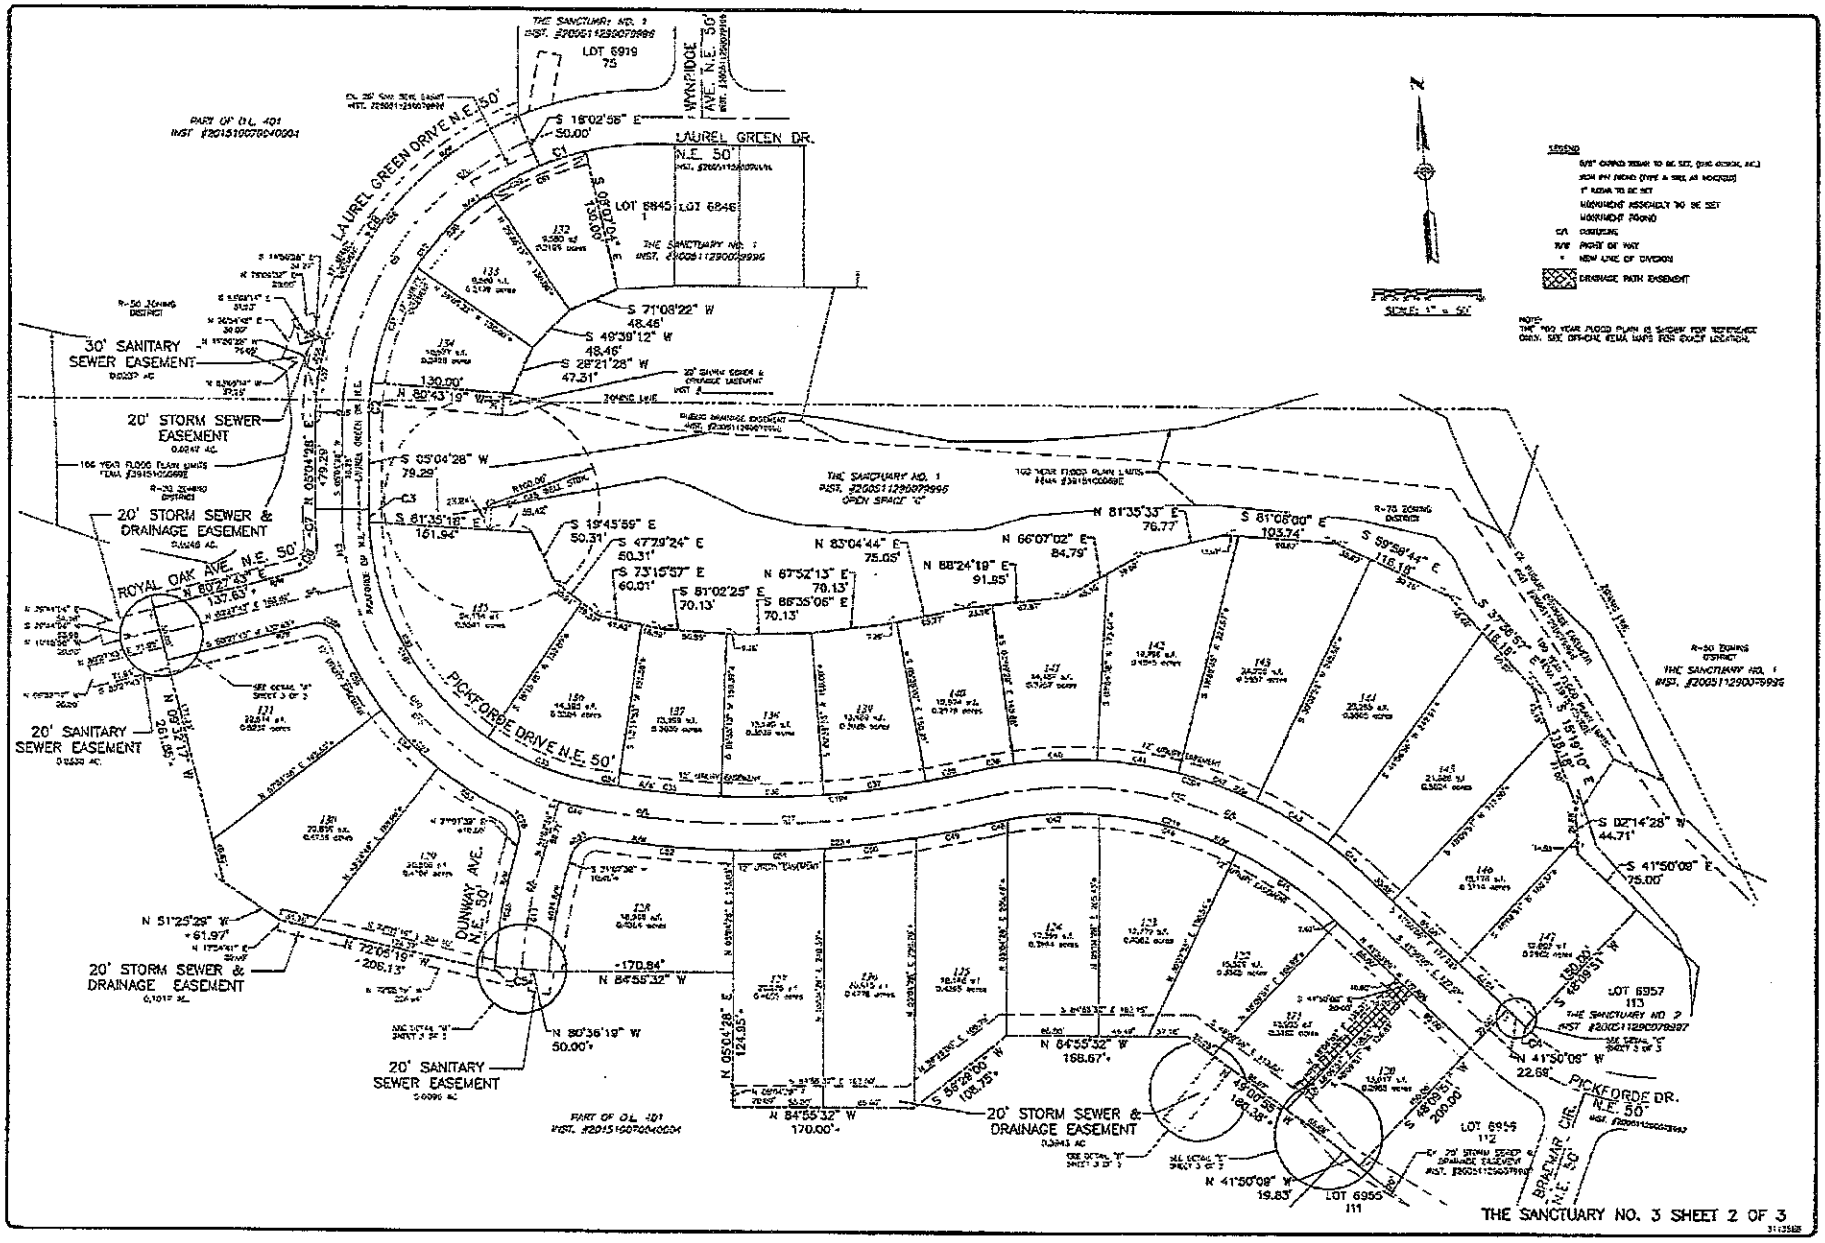
LAUREL GREEN DRIVE N.E. 50'
LAUREL GREEN DR. N.E. 50'
WYNDIDOE AVE. N.E. 50'
PICKFORDE DRIVE N.E. 50'
ROYAL OAK AVE. N.E. 50'
DUNWAY AVE. N.E. 50'
PICKFORDE DR. N.E. 50'
BRACHAR CIR. N.E. 50'
30' SANITARY SEWER EASEMENT
20' STORM SEWER EASEMENT
20' STORM SEWER & DRAINAGE EASEMENT
20' SANITARY SEWER EASEMENT
THE SANCTUARY NO. 1
OPEN SPACE "C"
LOT 6919
75
LOT 6845
LOT 6846
LOT 6957
113
LOT 6955
112
LOT 6955
111
PART OF O.L. 401
SCALE: 1" = 50'
THE SANCTUARY NO. 3 SHEET 2 OF 3

THE SANCTUARY NO. 3

SITUATED IN THE CITY OF NORTH CANTON, COUNTY OF STARK, STATE OF OHIO AND KNOWN AS BEING PART OF OUT LOT 401 IN THE CITY OF NORTH CANTON AS RECORDED IN INST. #201510070040004 OF THE STARK COUNTY RECORDS

JUNE, 2016

22 LOTS

LOTS AREA	10.9286 AC.
STREETS AREA	2.3174 AC.
TOTAL AREA	13.2460 AC.

PREPARED BY:

GBC DESIGN, INC.
663 Whole Road Dr. Akron, OH 44320-1125
Phone 330-836-0222 Fax 330-836-6358

OWNER/DEVELOPER:

McKINLEY-APPLEGROVE, LTD
1201 S. MAIN ST.
SUITE 200
NORTH CANTON, OHIO 44720
REP: WILLIAM J. LEMMON
330-497-8686

ADDRESSES SHOWN FOR INDIVIDUAL LOTS REFLECT GFF TO THE CLOSEST 4 SIGNIFICANT DIGITS

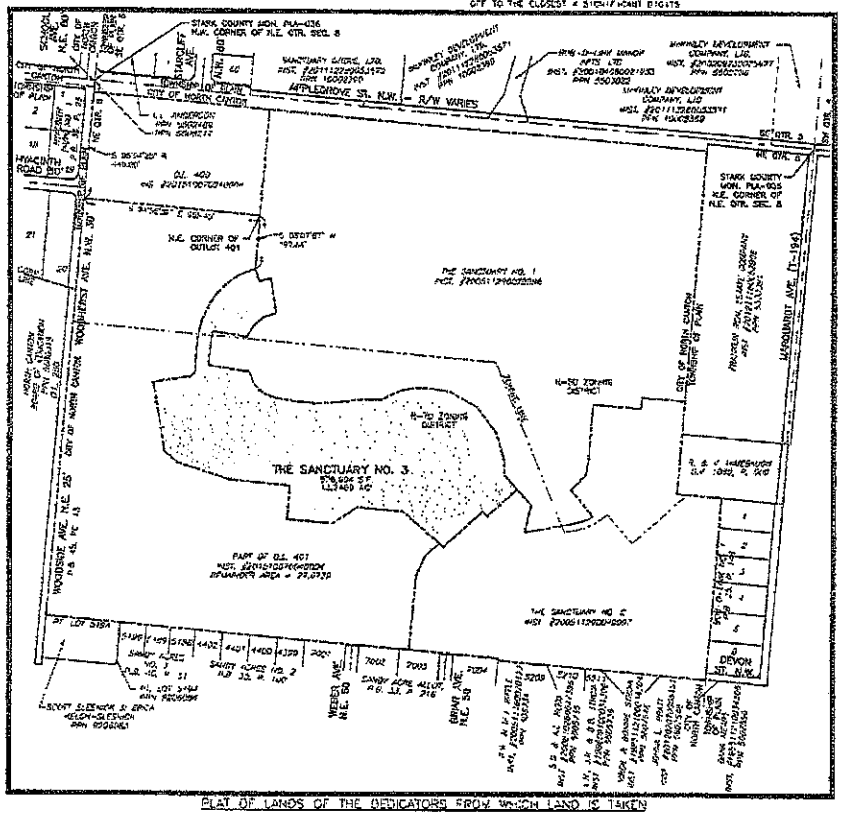

PLAT OF LANDS OF THE DEDICATORS FROM WHICH LAND IS TAKEN

0 100 200 400 600

SCALE 1"=200'

UTILITY EASEMENTS

IT IS HEREBY EXPRESSLY UNDERSTOOD THAT A FIVE (5.00) FOOT WIDE EASEMENT ON THE SIDE OF EACH LOT AS IT ABUTS ADJACENT LOTS AND A TWELVE (12.00) FOOT WIDE EASEMENT AT THE FRONT OF EACH LOT, BEING PARALLEL WITH AND CONTIGUOUS TO, THE STREETS AND HIGHWAYS WITHIN OR ADJACENT TO THIS ALLOTMENT, EXCLUDING APPLEGROVE ST., N.W., SHALL BE RESERVED FOR THE AEP, AT&T, KINOK ENERGY, TIME WARNER CABLE, AND AQUA OHIO TO BE USED FOR INSTALLING, OPERATING, MAINTAINING AND SERVICING OF POLE LINES, UNDERGROUND CABLES AND CONDUITS. THE DIMENSIONS OF THE INSTALLATION AND STRUCTURES WHICH MAY BE CONSTRUCTED, RECONSTRUCTED, REMOVED AND MAINTAINED ON, ON, AND THROUGH THESE EASEMENTS SHALL INCLUDE ALL INCIDENTAL APPURTENANCES SUCH AS GUYS, CONDUITS, POLES, ANCHORS, TRANSFORMERS, AND MOUNTED TRANSFORMERS, PADS, HANDHOLES, ETC. SAID EASEMENT RIGHTS SHALL INCLUDE THE RIGHT, WITHOUT LIABILITY THEREFORE, TO REMOVE TREES AND LANDSCAPING (INCLUDING LAWNS, FLOWERS OR SHRUBBERY WITHIN SAID EASEMENT PREMISES WHICH MAY INTERFERE WITH THE INSTALLATION, MAINTENANCE, REPAIR OR OPERATION OF ELECTRIC CURRENT, AND THE RIGHT OF ACCESS, INGRESS TO AND FROM ANY OF THE WITHIN PREMISES, FOR EXERCISING ANY OF THE PURPOSES OF THIS RIGHT OF WAY AND EASEMENT.

-NOTES-

1. ALL LOTS TO HAVE PUBLIC SANITARY SEWER AND PUBLIC WATER.
2. IRON PINS SET AT ALL LOT CORNERS AND CURVE POINTS.
3. PERTINENT DOCUMENTS ARE AS SHOWN.

BASIS OF BEARINGS:
THE PLAT OF THE SANCTUARY NO. 1 AS RECORDED IN INSTRUMENT NO. 201511280070040 OF THE STARK COUNTY RECORDS

BY THE CITY OF NORTH CANTON ACCEPTING THE PERPETUAL SANITARY SEWER, STORM SEWER, OR PUBLIC DRAINAGE EASEMENT(S) SHOWN ON THIS PLAT THE PROPERTY OWNER(S) SHALL NOT PLACE OR CAUSE TO HAVE PLACED WITHIN THE EASEMENT AREAS ANY PERMANENT LANDSCAPING TREES, DRIVEWAYS, WALKS, STRUCTURES, OR ALTER THE GROUND ELEVATION IN ANY WAY. SHOULD ANY OF THE ABOVE OCCUR THE CITY OF NORTH CANTON SHALL HAVE THE RIGHT TO REMOVE THOSE ITEMS WITHOUT COMPENSATION TO THE PROPERTY(S) OWNERS. THE CITY OF NORTH CANTON SHALL ONLY BE RESPONSIBLE TO RESTORE DISTURBED EASEMENT AREAS AS DESCRIBED IN THE MOST EDITION OF THE STATE OF OHIO, DEPARTMENT OF TRANSPORTATION, CONSTRUCTION AND MATERIALS SPECIFICATIONS, ITEM 659 "SEEDING AND MULCHING".

DRAINAGE NOTE:
THE OWNERS OF ALL LOTS, BLOCKS, AND OPEN SPACES SHALL CONFORM TO THE SANCTUARY NO. 3 GRADING PLAN, SHEET 30-4, ON FILE WITH THE NORTH CANTON CITY ENGINEERS OFFICE. THE HOMEBUILDER IS RESTRICTED FROM GRADING IN THE DRAINAGE EASEMENTS.

LANDSCAPE EASEMENTS

THE SANCTUARY OWNERS ASSOCIATION, INC. SHALL BE FULLY RESPONSIBLE FOR THE MAINTENANCE, UPKEEP AND REPAIR OF THE ENTRANCE AMENITY LANDSCAPE AREAS, OPEN SPACE AND THE CUL-DE-SAC ISLAND LANDSCAPE AREAS, AS SHOWN WITHIN THE LANDSCAPE EASEMENTS SET FORTH WITHIN THE RECORD PLATS FOR THE SANCTUARY NO. 1 AND THE SANCTUARY NO. 2. THE RETENTION BASINS CONSTRUCTED AND TO BE MAINTAINED WITHIN THE PUBLIC DRAINAGE EASEMENTS SET FORTH WITHIN PLAT. THE LANDSCAPE EASEMENTS AND THE PUBLIC DRAINAGE EASEMENTS ARE INCLUDED AS COMMON AREAS AS DESCRIBED IN THE DECLARATION OF COVENANTS, CONDITIONS AND RESTRICTIONS FOR THE SANCTUARY SUBDIVISION, AS MAY BE AMENDED AND RECORDED WITH THE STARK COUNTY RECORDER AND THE COSTS AND EXPENSES ASSOCIATED WITH SAID MAINTENANCE, UPKEEP AND REPAIR SHALL BE DEEMED AMENITY LANDSCAPE EXPENSES AND RETENTION BASIN EXPENSES PURSUANT TO SAID DECLARATION. THE SANCTUARY OWNERS ASSOCIATION, INC. SHALL HOLD THE CITY OF NORTH CANTON HARMLESS AND SHALL INDEMNIFY THE CITY OF NORTH CANTON FOR ANY AND ALL EXPENSES SAID CITY MAY INCUR AS A RESULT OF THE OPERATION AND CONTINUED EXISTENCE OF THE LANDSCAPE EASEMENTS SET FORTH IN THE WITHIN PLAT. IN THE EVENT OF DISSOLUTION OF THE SANCTUARY OWNERS ASSOCIATION, INC. THE INDIVIDUAL OWNERS OF LOTS IN THE SANCTUARY SUBDIVISION SHALL BE JOINTLY LIABLE TO THE CITY OF NORTH CANTON FOR FAILURE OF THE SANCTUARY OWNERS ASSOCIATION, INC., TO COMPLY WITH THE OBLIGATIONS SET FORTH HEREIN. FURTHERMORE, THE INDIVIDUAL OWNERS OF LOTS IN THE SANCTUARY SUBDIVISION SHALL BE JOINTLY LIABLE TO THE CITY OF NORTH CANTON FOR ANY AND ALL EXPENSES INCURRED BY THE CITY OF NORTH CANTON IN CONNECTION WITH THE DEMOLITION AND/OR RECONSTRUCTION OF THE LANDSCAPE EASEMENTS WITHIN THE ROADWAY RIGHT-OF-WAYS DEDICATED WITHIN THE RECORD PLATS FOR THE SANCTUARY NO. 1 AND THE SANCTUARY NO. 2.

I HEREBY CERTIFY THAT THIS IS A CORRECT PLAT OF A SURVEY MADE BY ME THIS _____ DAY OF _____ AND THAT THE SURVEY DATA, MEES, AND BOUNDS, AND THE MONUMENTS SHOWN HEREON ARE SET OR TO BE SET AS SHOWN, AND ALL DIMENSIONAL AND GEODETIC DETAILS ARE CORRECT

LOUIS J. GITTELS
REGISTERED SURVEYOR No. 7750

KNOW ALL MEN BY THESE PRESENTS THAT ROBERT J. DEWOFF AND WILLIAM J. LEMMON, BEING MEMBERS IN McKINLEY-APPLEGROVE, LTD., AN OHIO LIMITED LIABILITY COMPANY, THE OWNERS OF THE LAND SHOWN ON THIS PLAT, HEREBY ACKNOWLEDGE THAT THEY DID SIGN THE FOREGOING PLAT AS ITS DULY AUTHORIZED MEMBERS AND THAT THE SAME IS THE FREE ACT AND DEED OF THEM PERSONALLY AND AS SUCH MEMBERS DO HEREBY DEDICATE THE STREETS, SANITARY SEWER, STORM SEWER, AND WATER LINE EASEMENTS ON THIS PUBLIC PLAT TO PUBLIC USE FOREVER, THE DULY ELECTED AND ACTING MANAGING MEMBERS BY RESOLUTION TO LLC.

IN TESTIMONY THEREOF, WE HEREUNTO SET OUR HANDS THIS __ DAY OF _____, 20__.

McKINLEY-APPLEGROVE, LTD
AN OHIO LIMITED LIABILITY COMPANY

ROBERT J. DEWOFF, PARTNER

WILLIAM J. LEMMON, PARTNER

STATE OF OHIO
COUNTY OF _____

BEFORE ME, A NOTARY PUBLIC IN AND FOR SAID COUNTY AND STATE, PERSONALLY APPEARED THE ABOVE MENTIONED OWNERS WHO ACKNOWLEDGED THAT THEY DID SIGN THE FOREGOING INSTRUMENT AND THAT IT WAS THEIR FREE ACT AND DEED ACCORDING TO LAW. SIGNED TO AND SUBSCRIBED BEFORE ME THIS _____ DAY OF _____, 20__.

MY COMMISSION EXPIRES: _____

I HEREBY CERTIFY THAT THE LANDS OFFERED FOR DEDICATION HEREIN FOR PUBLIC USE IS FREE FROM ENCUMBRANCE. SIGNED THIS _____ DAY OF _____, 20__.

TIMOTHY L. FOX
LAW DIRECTOR - CITY OF NORTH CANTON

I HEREBY CERTIFY THAT THE PAVEMENT, UTILITIES, AND OTHER REQUIRED IMPROVEMENTS FOR THE SUBDIVISION HEREIN APPROVED HAVE BEEN DESIGNED IN ACCORDANCE WITH THE REGULATIONS AND STANDARDS IN EFFECT.

RECOMMENDED FOR ACCEPTANCE THIS _____ DAY OF _____, 20__.

JAMES J. BONDROS
NORTH CANTON CITY ENGINEER

APPROVED AND GIVEN LOT NUMBERS THIS _____ DAY OF _____, 20__.

JAMES J. BONDROS
NORTH CANTON CITY ENGINEER

ENTERED FOR TRANSFER BY THE STARK COUNTY AUDITOR THIS _____ DAY OF _____, 20__.

ALAN HAROLD - STARK COUNTY AUDITOR

RECEIVED FOR RECORD BY THE STARK COUNTY RECORDER THIS _____ DAY OF _____, 20__. IN PLAT INSTRUMENT #_____

RICK CAMPBELL - STARK COUNTY RECORDER

THE PUBLIC STREETS EASEMENTS, OR OTHER PUBLIC LANDS AS NOTED HEREON IN GRAPHIC SYMBOLS HAVE BEEN ACCEPTED FOR DEDICATION BY THE COUNCIL OF THE CITY OF NORTH CANTON, OHIO BY ORDINANCE NUMBER _____.

PASSED THIS _____ DAY OF _____, 20__.

MARY BETH BAILEY - NORTH CANTON CLERK OF COUNCIL

THIS PLAT OF "THE SANCTUARY NO. 3" HAS BEEN APPROVED BY PLANNING COMMISSION OF THE CITY OF NORTH CANTON, OHIO BY RESOLUTION ADOPTED THIS _____ DAY OF _____, 20__, PG #_____

DATE J. DENNIS FLECHNER - CHAIRMAN

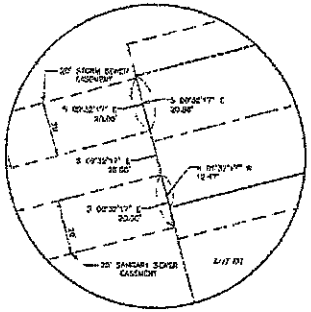

DETAIL "A"
SCALE: 1" = 20'

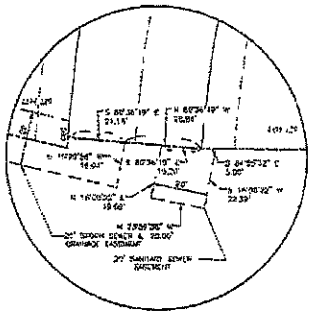

DETAIL "B"
SCALE: 1" = 20'

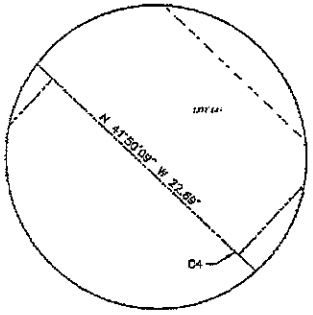

DETAIL "C"
SCALE: 1" = 5'

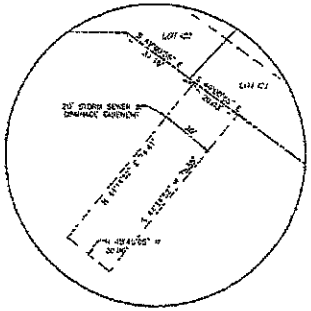

DETAIL "D"
SCALE: 1" = 20'

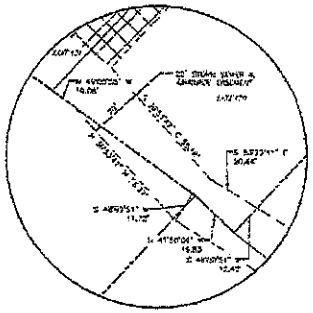

DETAIL "E"
SCALE: 1" = 20'


CURVE TABLE						
CURVE	LENGTH	RADIUS	DELTA	TANGENT	CHORD LENGTH	CHORD BEARING
C1	49.27'	296.00'	9°32'31"	24.69'	49.21'	N 79°54'39" E
C2	39.06'	60.00'	37°29'42"	19.29'	38.37'	S 60°07'50" W
C3	11.16'	250.00'	2°33'34"	5.58'	11.16'	S 60°49'16" W
C4	3.83'	25.00'	8°46'57"	1.92'	3.82'	S 56°13'50" W
C5	25.40'	25.00'	58°11'59"	13.94'	12.59'	N 23°49'34" E
C6	21.46'	368.00'	3°33'58"	10.73'	21.36'	N 07°07'39" E
C7	34.58'	310.00'	6°23'24"	17.30'	34.54'	N 33°37'10" E
C8	310.38'	265.00'	67°07'14"	175.33'	292.93'	S 46°45'41" W
C9	34.00'	237.00'	8°13'03"	17.03'	33.97'	S 38°14'45" E
C10	261.49'	350.00'	42°48'48"	137.09'	255.53'	S 67°14'18" E
C11	231.00'	275.00'	48°13'17"	122.61'	224.31'	S 16°17'51" E
C12	104.28'	300.00'	19°54'54"	52.73'	103.73'	S 13°43'45" W
C13	35.21'	150.00'	13°45'32"	17.71'	35.11'	S 73°10'08" E
C14	288.66'	200.00'	82°43'03"	176.55'	264.35'	S 39°32'16" E
C15	41.41'	300.00'	7°55'03"	20.73'	41.38'	S 07°07'33" E
C16	203.17'	150.00'	77°33'24"	117.55'	188.24'	S 35°33'42" W
C17	181.00'	150.00'	69°08'08"	104.11'	170.08'	S 33°14'13" E
C18	49.17'	275.00'	10°14'22"	24.63'	49.10'	S 67°51'22" E
C19	146.00'	470.00'	17°48'03"	73.63'	145.41'	S 81°15'21" E
C20	344.75'	370.00'	53°40'57"	185.19'	332.34'	N 70°10'04" W
C21	340.00'	320.00'	62°14'00"	189.29'	323.27'	N 67°07'07" W
C22	38.84'	25.00'	88°58'18"	24.47'	35.07'	S 72°33'46" W
C23	87.22'	475.00'	11°13'58"	43.69'	87.10'	S 13°16'49" W
C24	107.51'	525.00'	11°43'58"	53.94'	107.32'	N 13°17'08" E
C25	35.47'	25.00'	81°13'57"	21.46'	32.57'	N 18°25'51" W
C26	223.77'	350.00'	36°37'17"	116.22'	219.91'	S 30°32'01" W
C27	39.47'	25.00'	87°13'57"	24.97'	35.77'	N 68°08'46" W
C28	37.05'	250.00'	8°29'03"	18.57'	37.02'	N 60°13'57" W
C29	47.05'	250.00'	10°46'54"	23.71'	47.00'	N 49°38'18" W
C30	47.05'	250.00'	10°46'54"	23.71'	47.00'	N 38°51'24" W
C31	174.81'	250.00'	39°18'23"	90.82'	171.42'	N 79°13'34" E
C32	137.34'	350.00'	22°48'18"	69.54'	136.47'	N 34°03'05" W
C33	140.00'	250.00'	32°04'43"	72.14'	138.14'	N 62°08'09" W
C34	15.64'	650.00'	1°23'08"	7.82'	15.63'	N 24°11'02" W
C35	65.87'	675.00'	5°35'40"	32.94'	65.84'	N 26°55'27" W
C36	72.60'	625.00'	6°39'07"	36.32'	72.56'	N 25°13'57" W
C37	45.81'	675.00'	3°53'03"	22.91'	45.80'	S 27°50'13" W
C38	45.38'	625.00'	4°09'52"	22.64'	45.37'	S 25°52'07" W
C39	38.00'	400.00'	5°26'35"	19.01'	37.99'	S 24°00'14" W
C40	28.00'	400.00'	4°00'37"	14.00'	27.99'	N 22°37'08" W
C41	77.25'	400.00'	11°04'07"	38.79'	77.13'	N 29°33'10" W
C42	77.25'	400.00'	11°04'07"	38.79'	77.13'	N 40°37'16" W
C43	77.25'	400.00'	11°04'07"	38.79'	77.13'	N 51°41'23" W
C44	66.63'	325.00'	11°45'06"	33.38'	66.51'	N 52°07'39" E
C45	66.63'	325.00'	11°45'06"	33.38'	66.51'	N 40°22'33" E
C46	66.63'	325.00'	11°45'06"	33.38'	66.51'	N 28°37'27" E
C47	41.37'	621.00'	3°49'06"	20.69'	41.36'	S 24°10'07" E
C48	172.31'	325.00'	30°37'07"	88.40'	170.29'	S 40°10'08" E
C49	19.25'	325.00'	3°23'47"	9.63'	19.24'	S 55°07'07" E
C50	77.47'	325.00'	13°39'07"	39.09'	77.30'	S 67°21'41" E
C51	77.47'	325.00'	13°39'07"	39.09'	77.30'	S 80°59'48" E
C52	48.29'	350.00'	7°54'06"	24.21'	48.25'	S 77°07'07" E
